


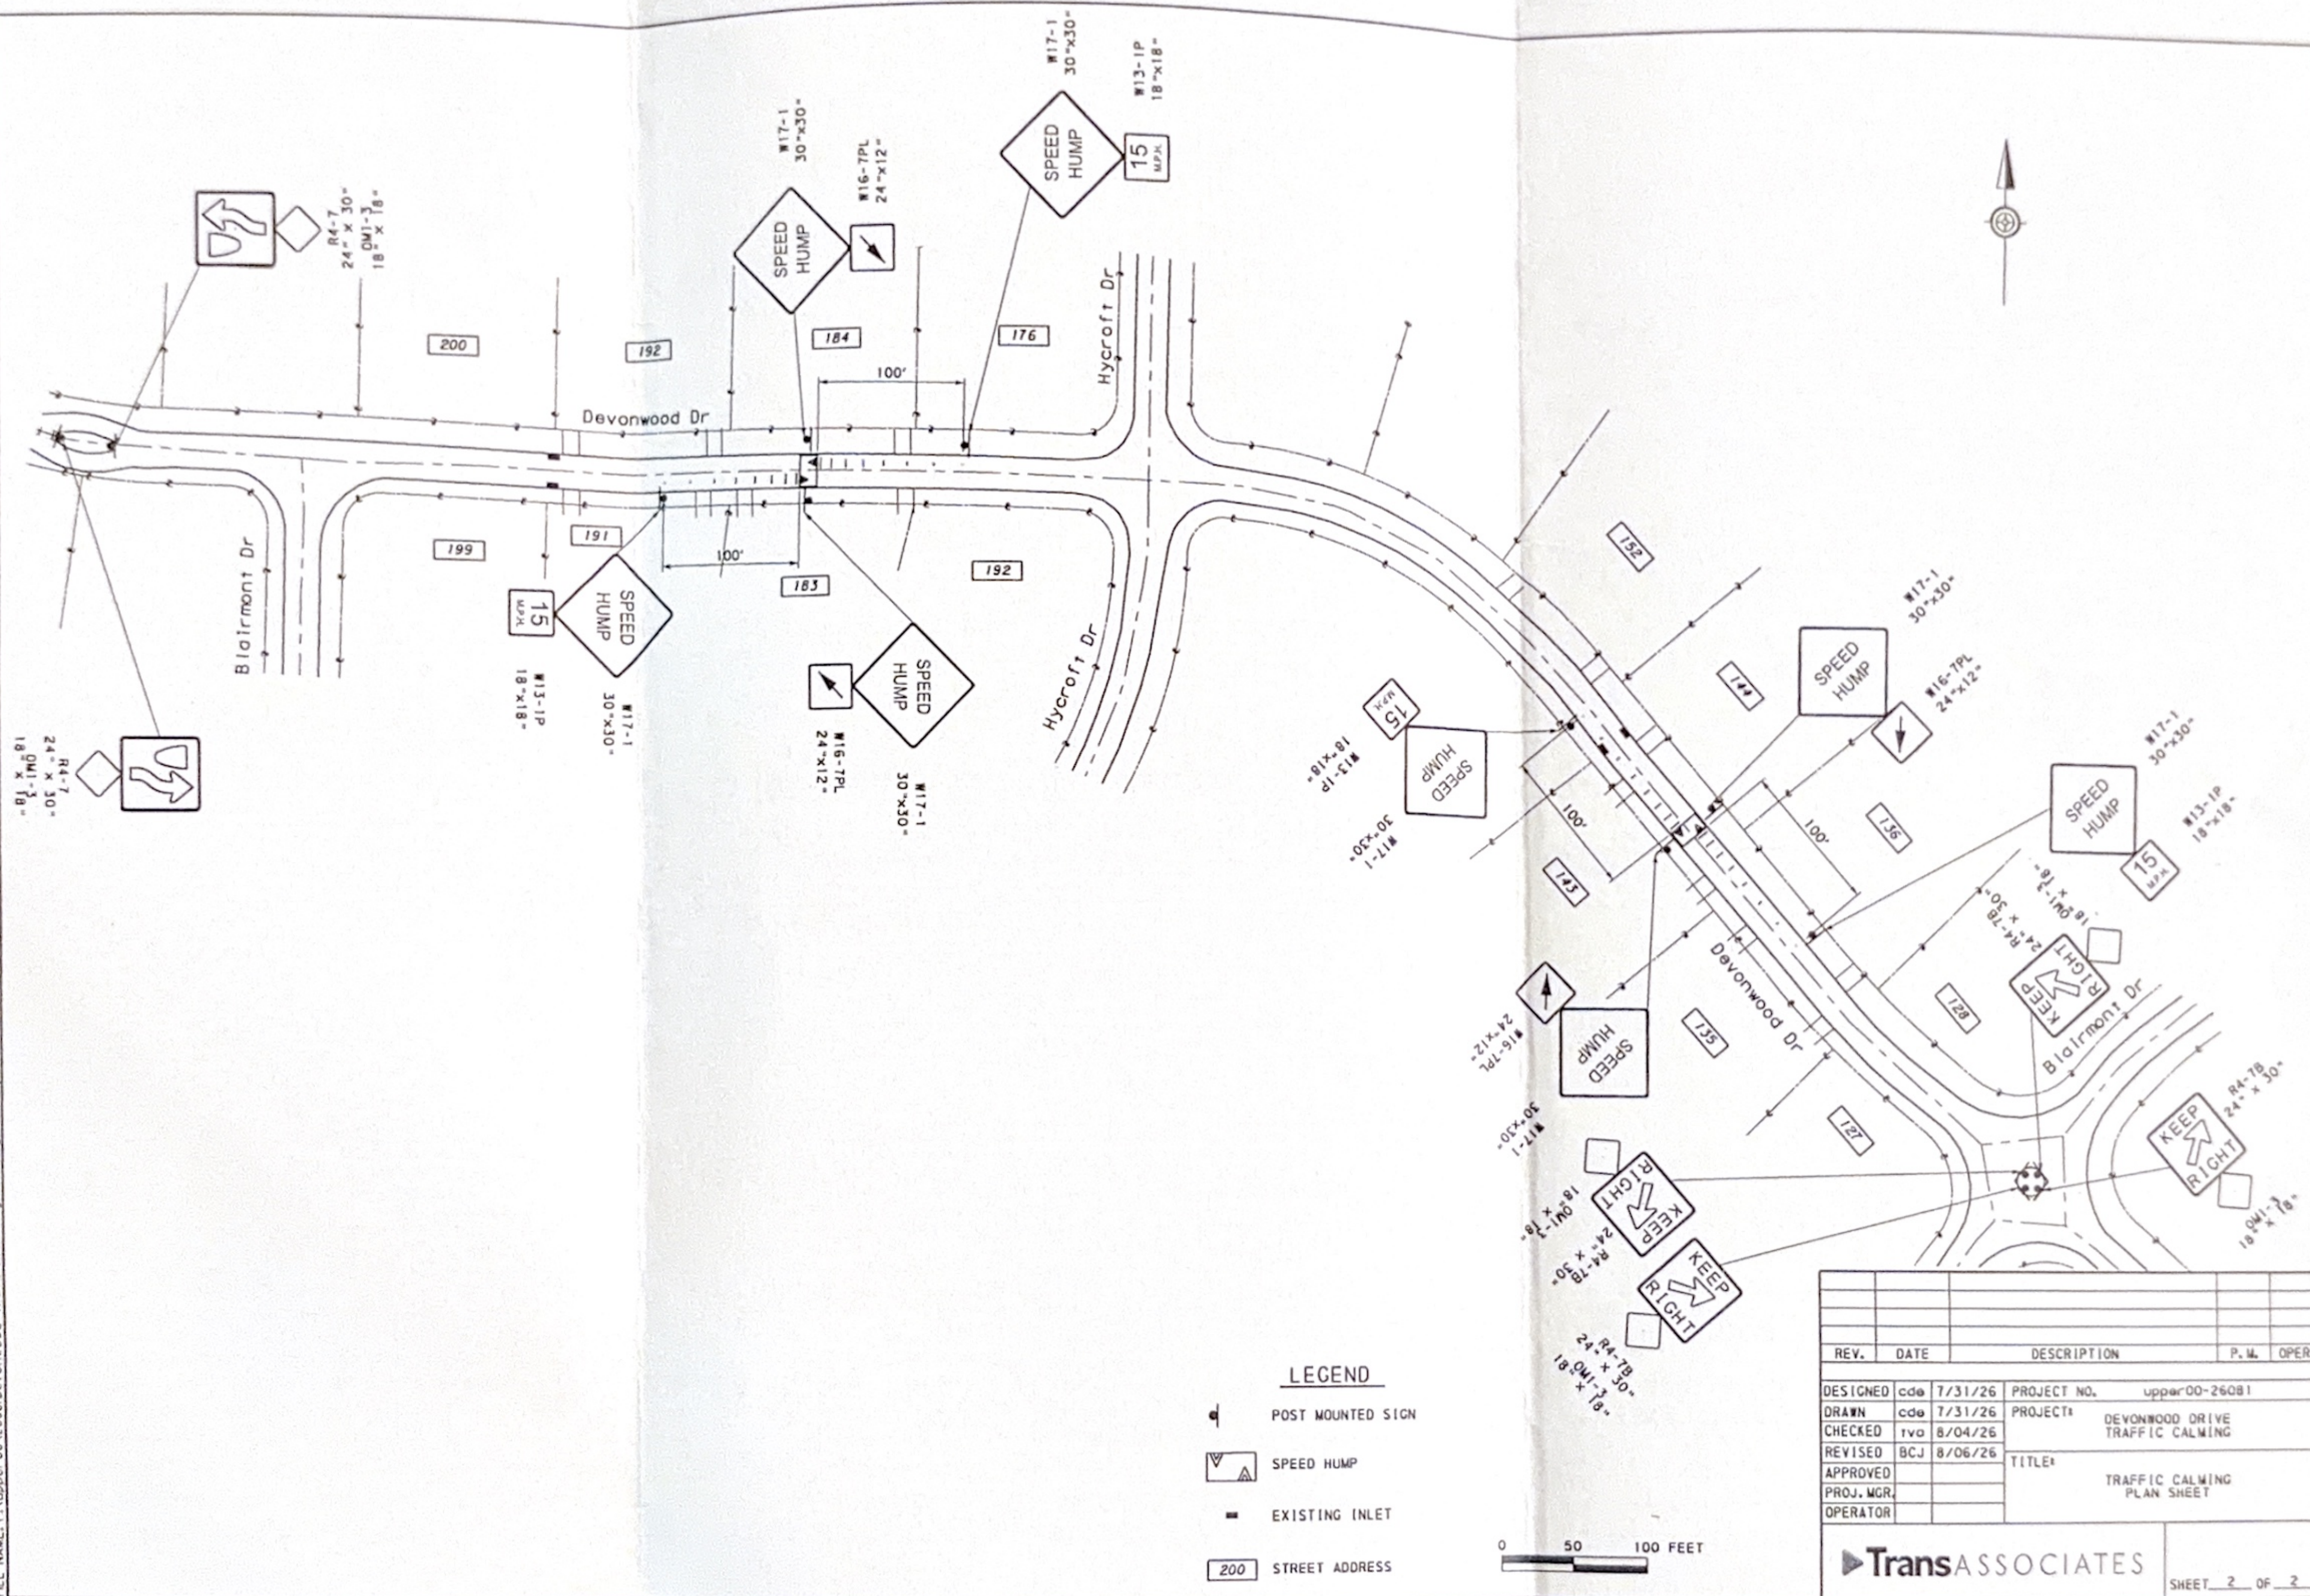

LEGEND

- POST MOUNTED SIGN
- SPEED HUMP
- EXISTING INLET
- STREET ADDRESS

0 50 100 FEET

REV.	DATE	DESCRIPTION	P.W.	OPER.
DESIGNED	cde	7/31/26	PROJECT NO.	upper00-26081
DRAWN	cde	7/31/26	PROJECT	DEVONWOOD DRIVE
CHECKED	tva	8/04/26		TRAFFIC CALMING
REVISED	BCJ	8/06/26	TITLE	TRAFFIC CALMING
APPROVED				PLAN SHEET
PROJ. MGR.				
OPERATOR				

TransASSOCIATES

SHEET 2 OF 2